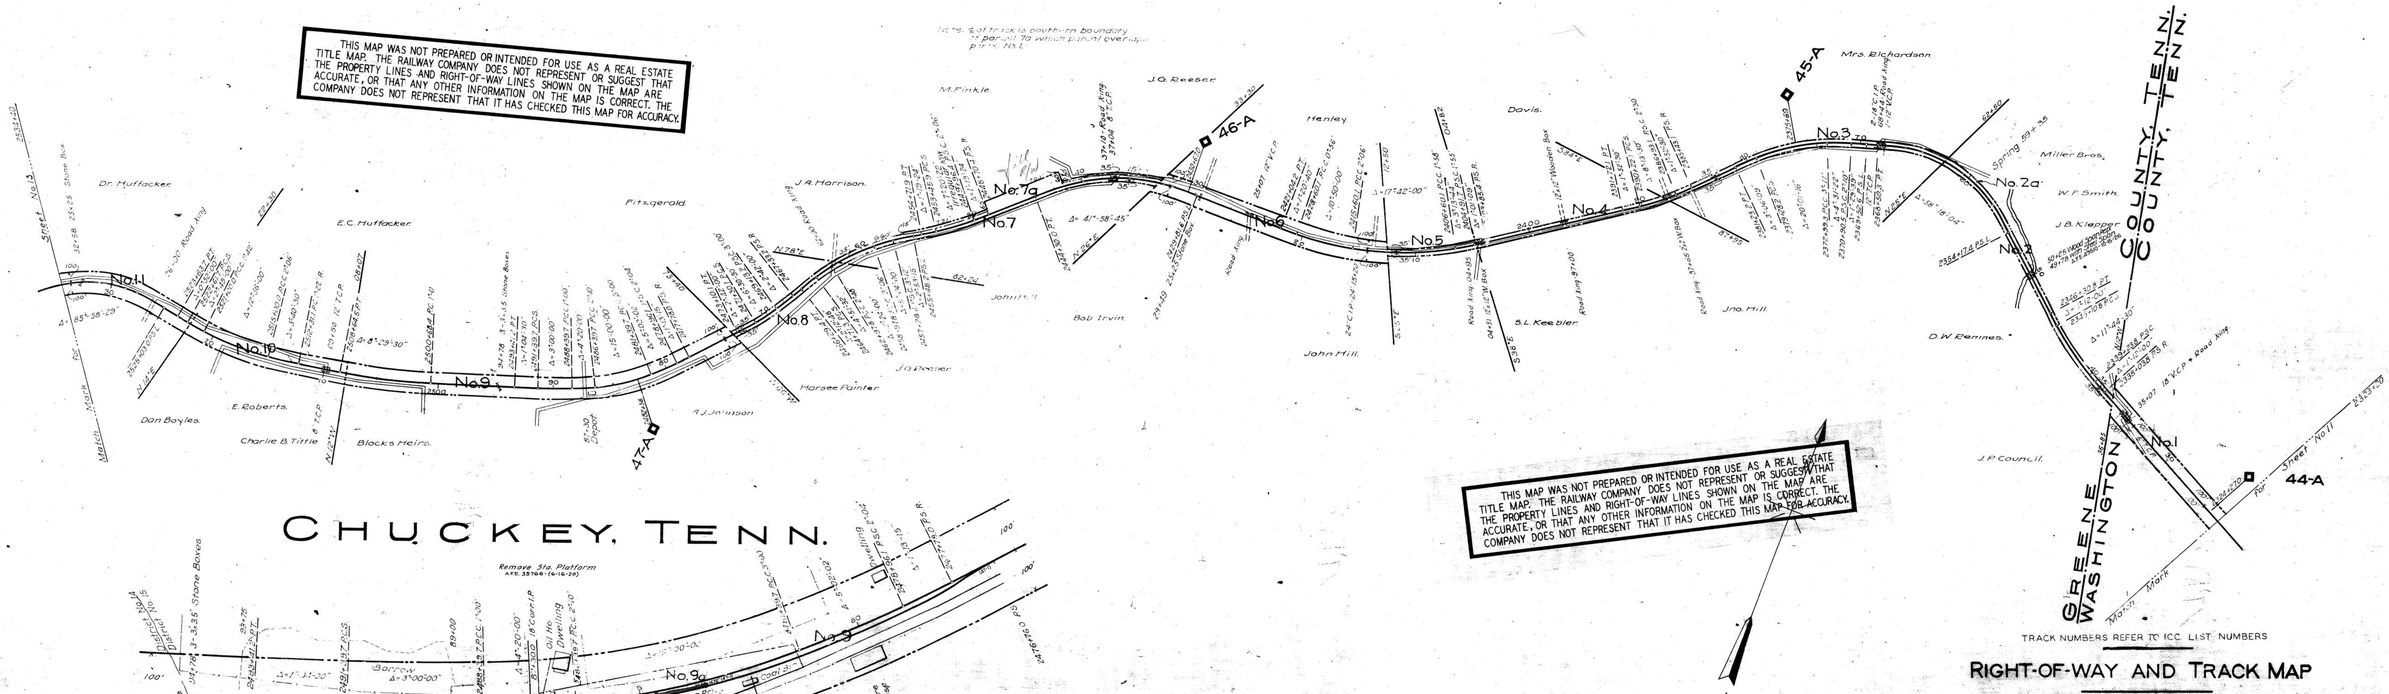
THIS MAP WAS NOT PREPARED OR INTENDED FOR USE AS A REAL ESTATE TITLE MAP. THE RAILWAY COMPANY DOES NOT REPRESENT OR SUGGEST THAT THE PROPERTY LINES AND RIGHT-OF-WAY LINES SHOWN ON THE MAP ARE ACCURATE, OR THAT ANY OTHER INFORMATION ON THE MAP IS CORRECT. THE COMPANY DOES NOT REPRESENT THAT IT HAS CHECKED THIS MAP FOR ACCURACY.
THIS MAP WAS NOT PREPARED OR INTENDED FOR USE AS A REAL ESTATE TITLE MAP. THE RAILWAY COMPANY DOES NOT REPRESENT OR SUGGEST THAT THE PROPERTY LINES AND RIGHT-OF-WAY LINES SHOWN ON THE MAP ARE ACCURATE, OR THAT ANY OTHER INFORMATION ON THE MAP IS CORRECT. THE COMPANY DOES NOT REPRESENT THAT IT HAS CHECKED THIS MAP FOR ACCURACY.
CHUCKEY, TENN.
GREENE
WASHINGTON
No.1
No.2
No.2a
No.3
No.4
No.5
No.6
No.7
No.7a
No.8
No.9
No.9a
No.10
No.11
44-A
45-A
46-A
47-A
Dr. Huffacker
E.C. Huffacker
Fitzgerald
J.A. Harrison
M. Finkle
J.O. Reeser
Henley
Davis
Mrs. Richardson
Miller Bros.
W.F. Smith
J.B. Klepper
J.P. Council
D.W. Reames
S.L. Keebler
Jno. Hill
Bob Irvin
John Hill
J.O. Reeser
Horsee Painter
A.J. Jennison
Dan Boyles
E. Roberts
Charlie B. Tittle
Blocks Heirs
Remove Sta. Platform
A.F.E. 33766-(6-16-29)
Borrow
Engineer
Dwelling
Barn
Coal Sh.
Road Office
Water Tk.
Bridge
Trestle
TRACK NUMBERS REFER TO ICC. LIST NUMBERS
RIGHT-OF-WAY AND TRACK MAP
SOUTHERN RAILWAY COMPANY
Operated by the
SOUTHERN RAILWAY COMPANY
KNOXVILLE DIVISION
STATION 2323+20 TO STATION 2534+40
SCALE 1 IN = 400 FT.
DEC. 31, 1927
Office of Special Engineer
Washington, D.C.
STATIONING REFERS TO I.C.C. INVENTORY CHAINAGE-1916
030 - 01
V.57
12